DISTRCT HEATING SCHEME.

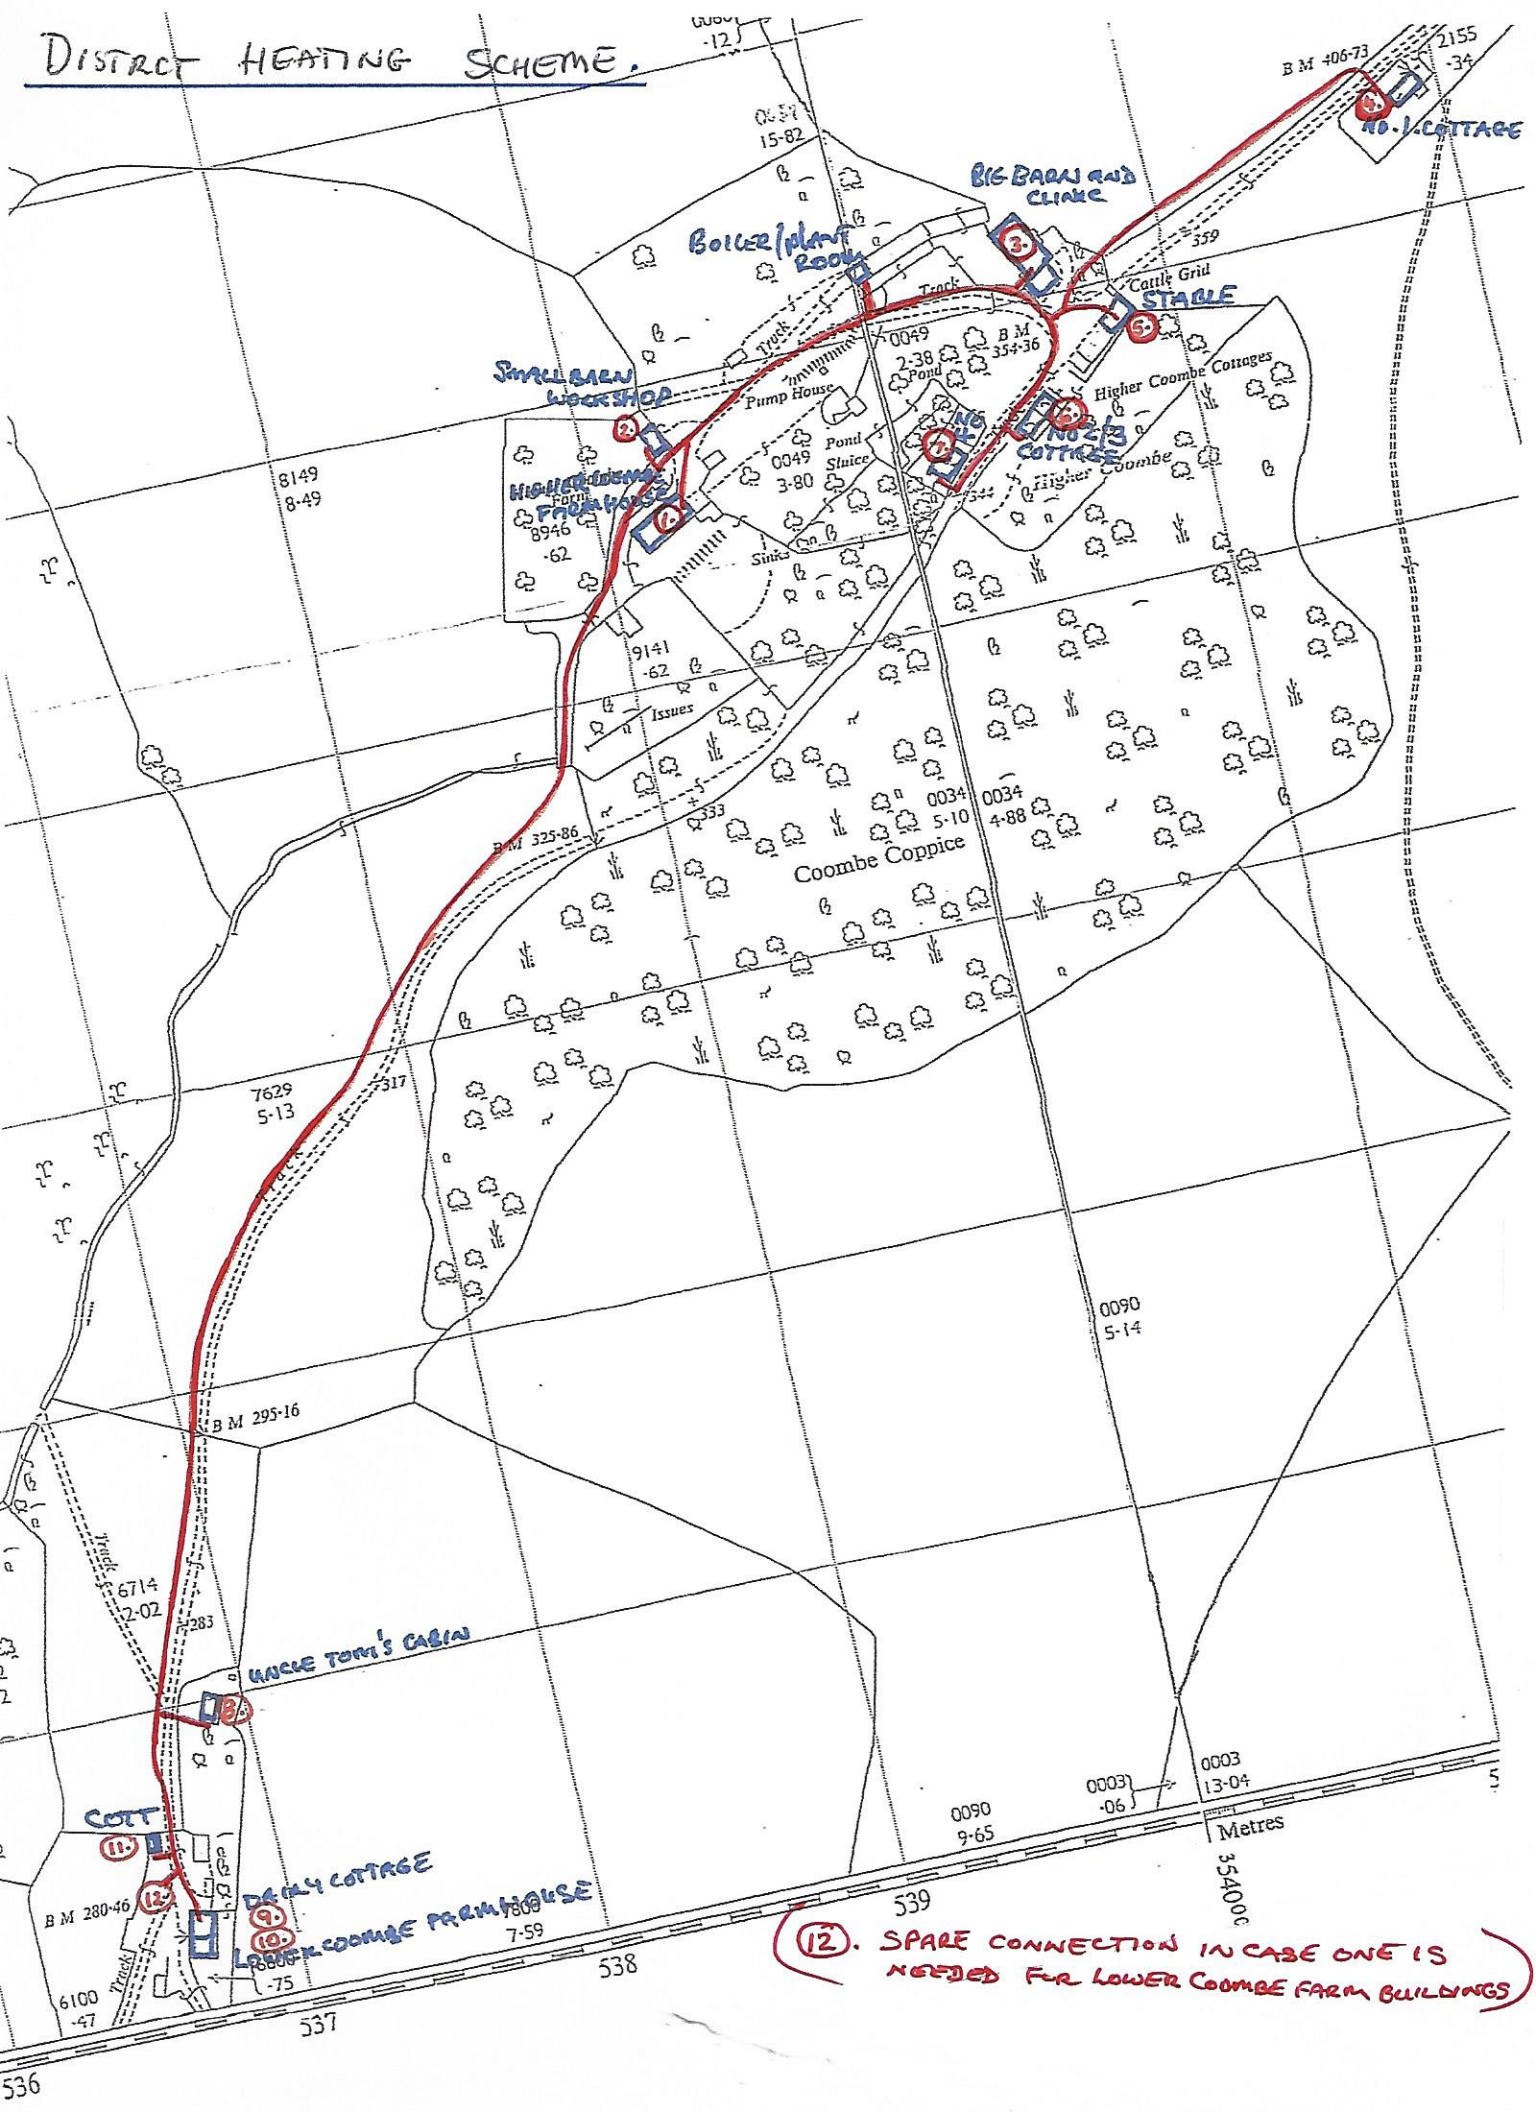

(12). SPARE CONNECTION IN CASE ONE IS NEEDED FOR LOWER COOMBE FARM BUILDINGS